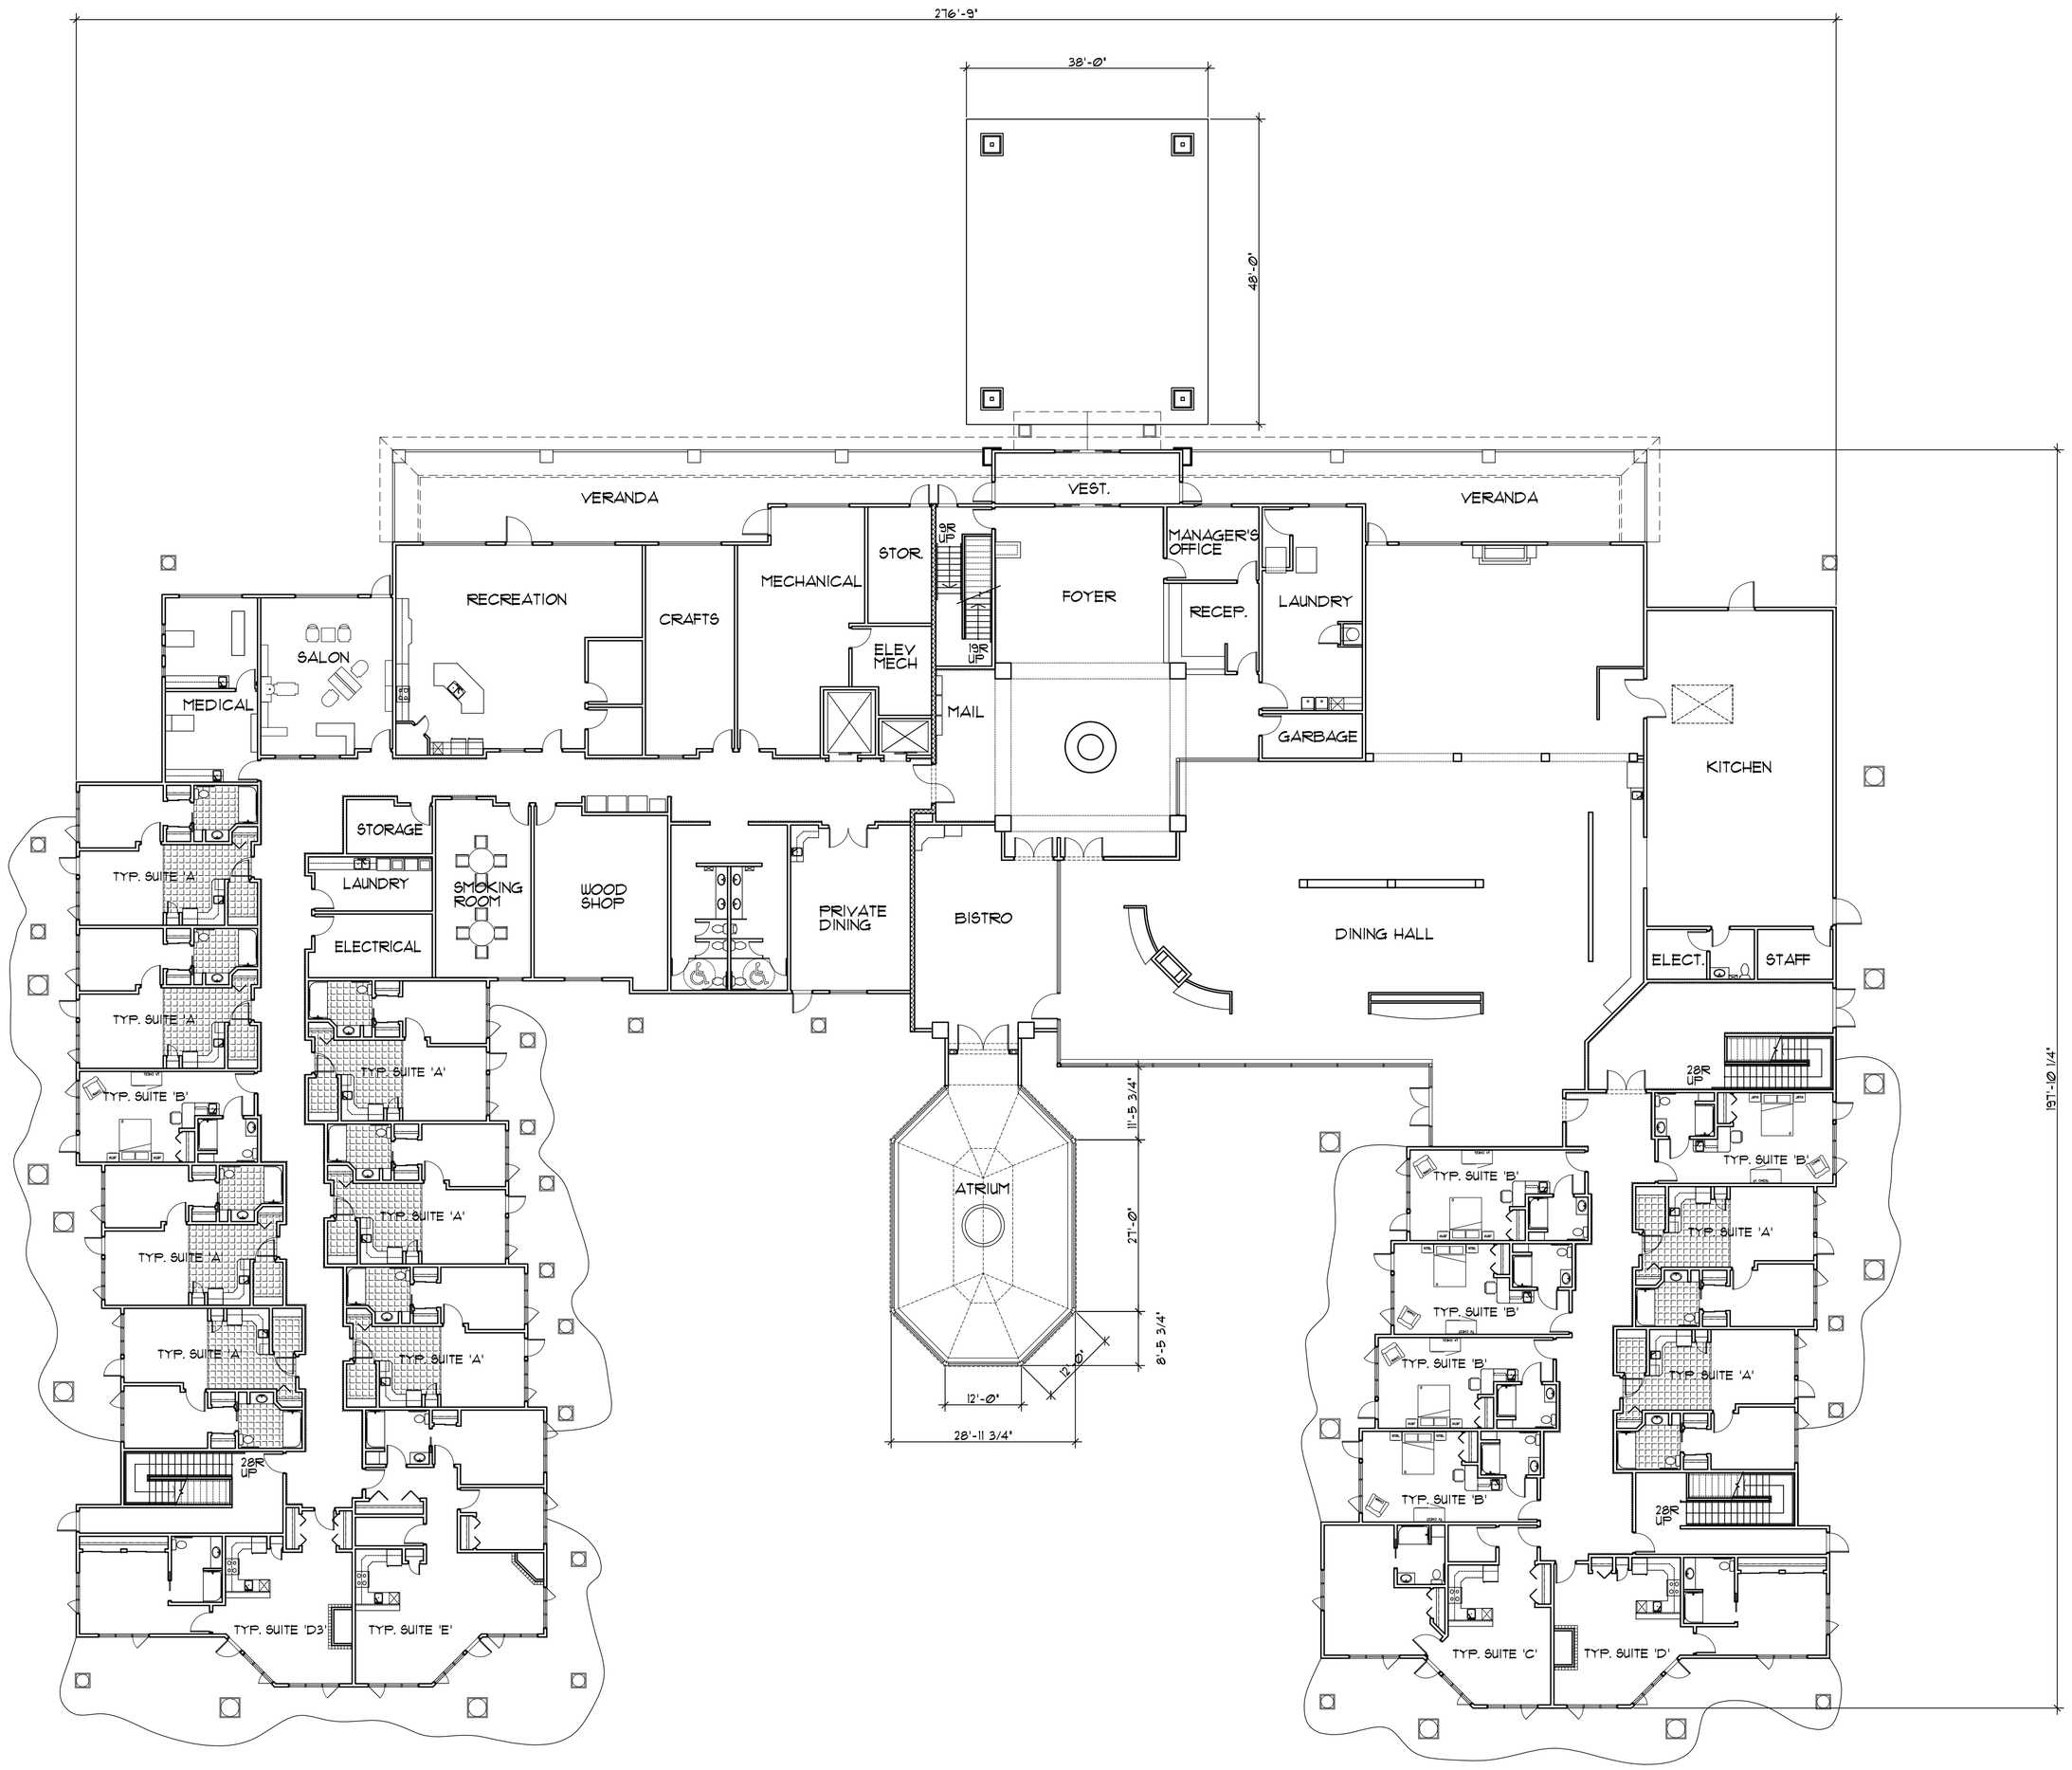

1 DP-3

MAIN FLOOR KEY PLAN

SCALE: 1/16" = 1'-0"
FIRST FLOOR AREA: 35,896
TOTAL AREA: 103,056

This drawing must not be scaled. The general contractor shall verify all dimensions, datums & levels prior to commencement of work. All errors, omissions & discrepancies have to be reported immediately to Cutforth Technologists Ltd. Variations & modifications of the work shown on this drawing can only be carried out with the written permission from Cutforth Tech. Ltd. This drawing is the exclusive and Copyrighted property of Cutforth Tech. Ltd. and can only be re-produced with the permission of the architect.

REV. NO.	DESCRIPTION	DATE
1.		

CLIENT

CANALTA
545 HIGHWAY 10 EAST
BOX 2109
DRUMHELLER, ALBERTA
T0J 0Y0
PH: 403-823-2030
FX: 403-823-2039

TECHNICAL CONSULTANT

CUTFORTH TECHNOLOGISTS LTD.
BAY #202 STATION CROSSING
191 EDWARDS WAY NW
AIRDRIE, ALBERTA, T4B 3E2
ph (403) 948-3886
fax (403) 948-3895

ARCHITECT

LLOYD R. McLEAN ARCHITECT
AAA MRAIC
BAY #202 STATION CROSSING
191 EDWARDS WAY NW
AIRDRIE, ALBERTA T4B 3E2
ph (403) 945-3031
fax (403) 948-3895

SEAL

PROJECT

RENAISSANCE GARDENS
SUPPORTIVE LIVING DEVELOPMENT
STETTLER, ALBERTA

DRAWING

MAIN FLOOR KEY PLAN

FILE	DRAWN
05-534	GSA
DATE	SCALE
JULY/06	AS NOTED

DRAWING NO.

DP-3